Stonewool 保水棉

Water Absorbing Mineral Stonewool Panel


Specifications

Stonewool, a water absorbing mineral stonewool panel with high water retention capacity for landscape planter box or roof garden.

Thickness	50 mm
Standard Size	1,200 mm Length x 600 mm Width x 50 mm Thick
Density	80 kg/m^3
Packing	6 Pcs./ Pack
Application	Green Roof / Raised Planter / Planter Box
pH Value	7.0 - 8.0
Water Retention Capacity	>80% Volume


Benefits

- Firm, homogenous porous fiber structure.
- High porous ratio for strong root development and sufficient availability of oxygen.
- Being the internal lining of the planter as hydroponic inert growing medium, and does not react with nutrient and chemicals.
- Evenly distribution of nutrient throughout the planting medium.
- Minimize the risk of disease and pest infection to vegetation.
- Enhancement of vertical drainage of planter box.

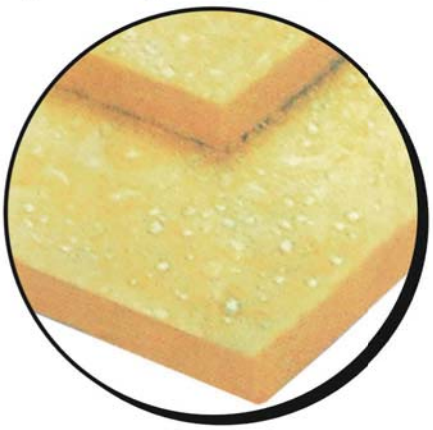

Stonewool


彩輝貿易有限公司
BEST RAINBOW TRADING LIMITED
香港北角英皇道512號
512 King`s Road, North Point, Hong Kong
Tel: (852) 2639 9312 Fax: (852) 2377 2150

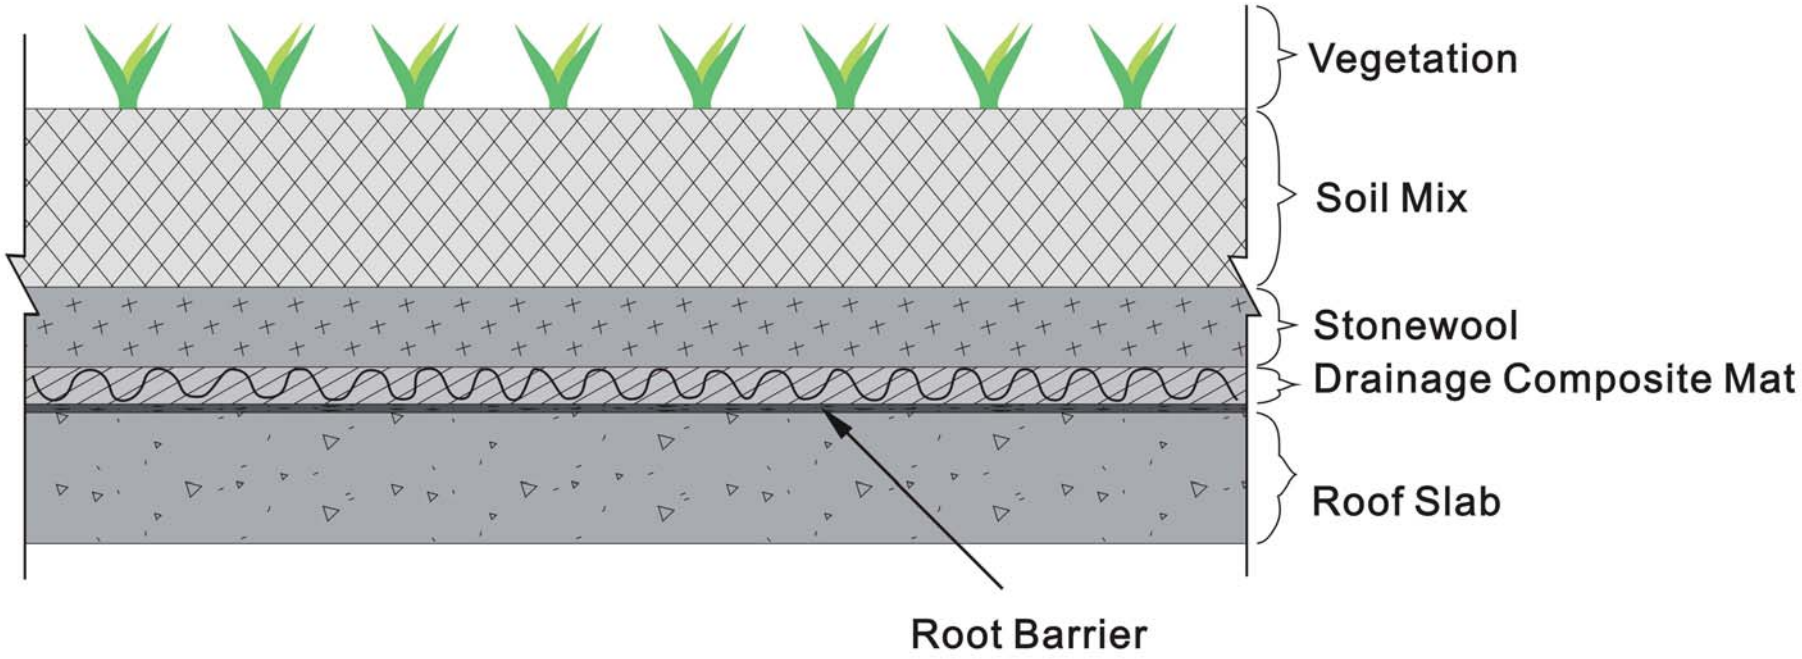

Green Roof System

COPY RIGHT®

Project:	彩輝貿易有限公司		
Drawing Title: Section Detail for Green Roof	Check :	Scale : N.T.S.	Number
	Ref.:	Date: 14 Nov 2009	01

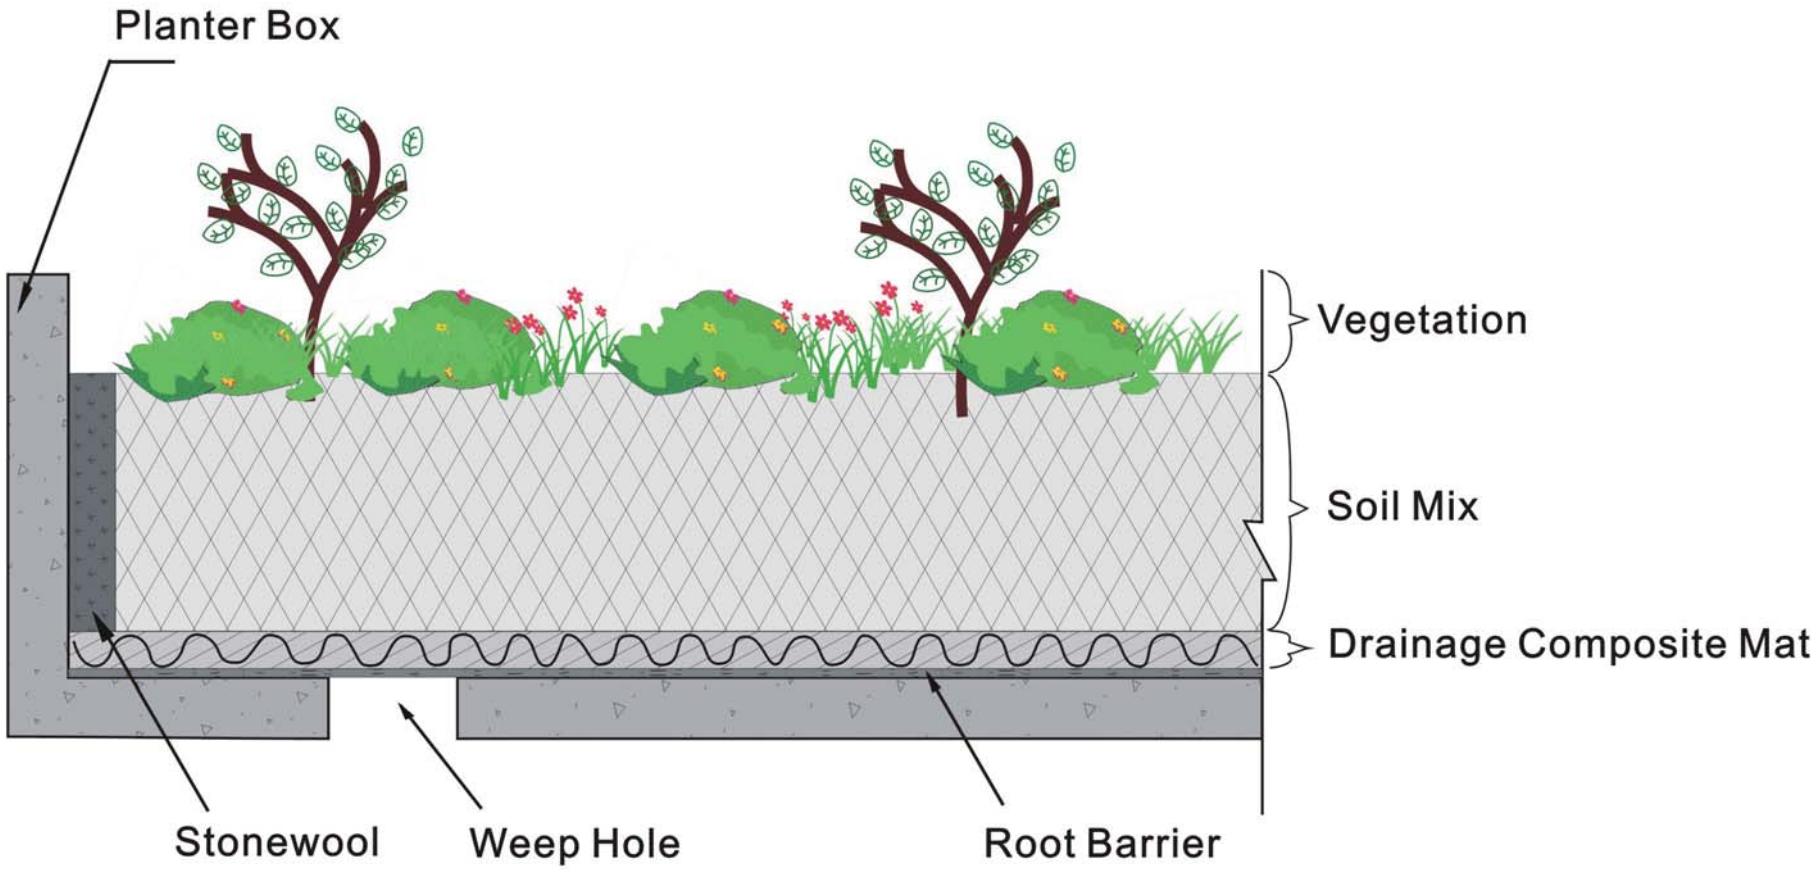

Planting Planter

COPY RIGHT®

Project:	彩輝貿易有限公司		
Drawing Title: Section Detail for Planter	Check :	Scale : N.T.S.	Number
	Ref.:	Date: 14 Nov 2009	02